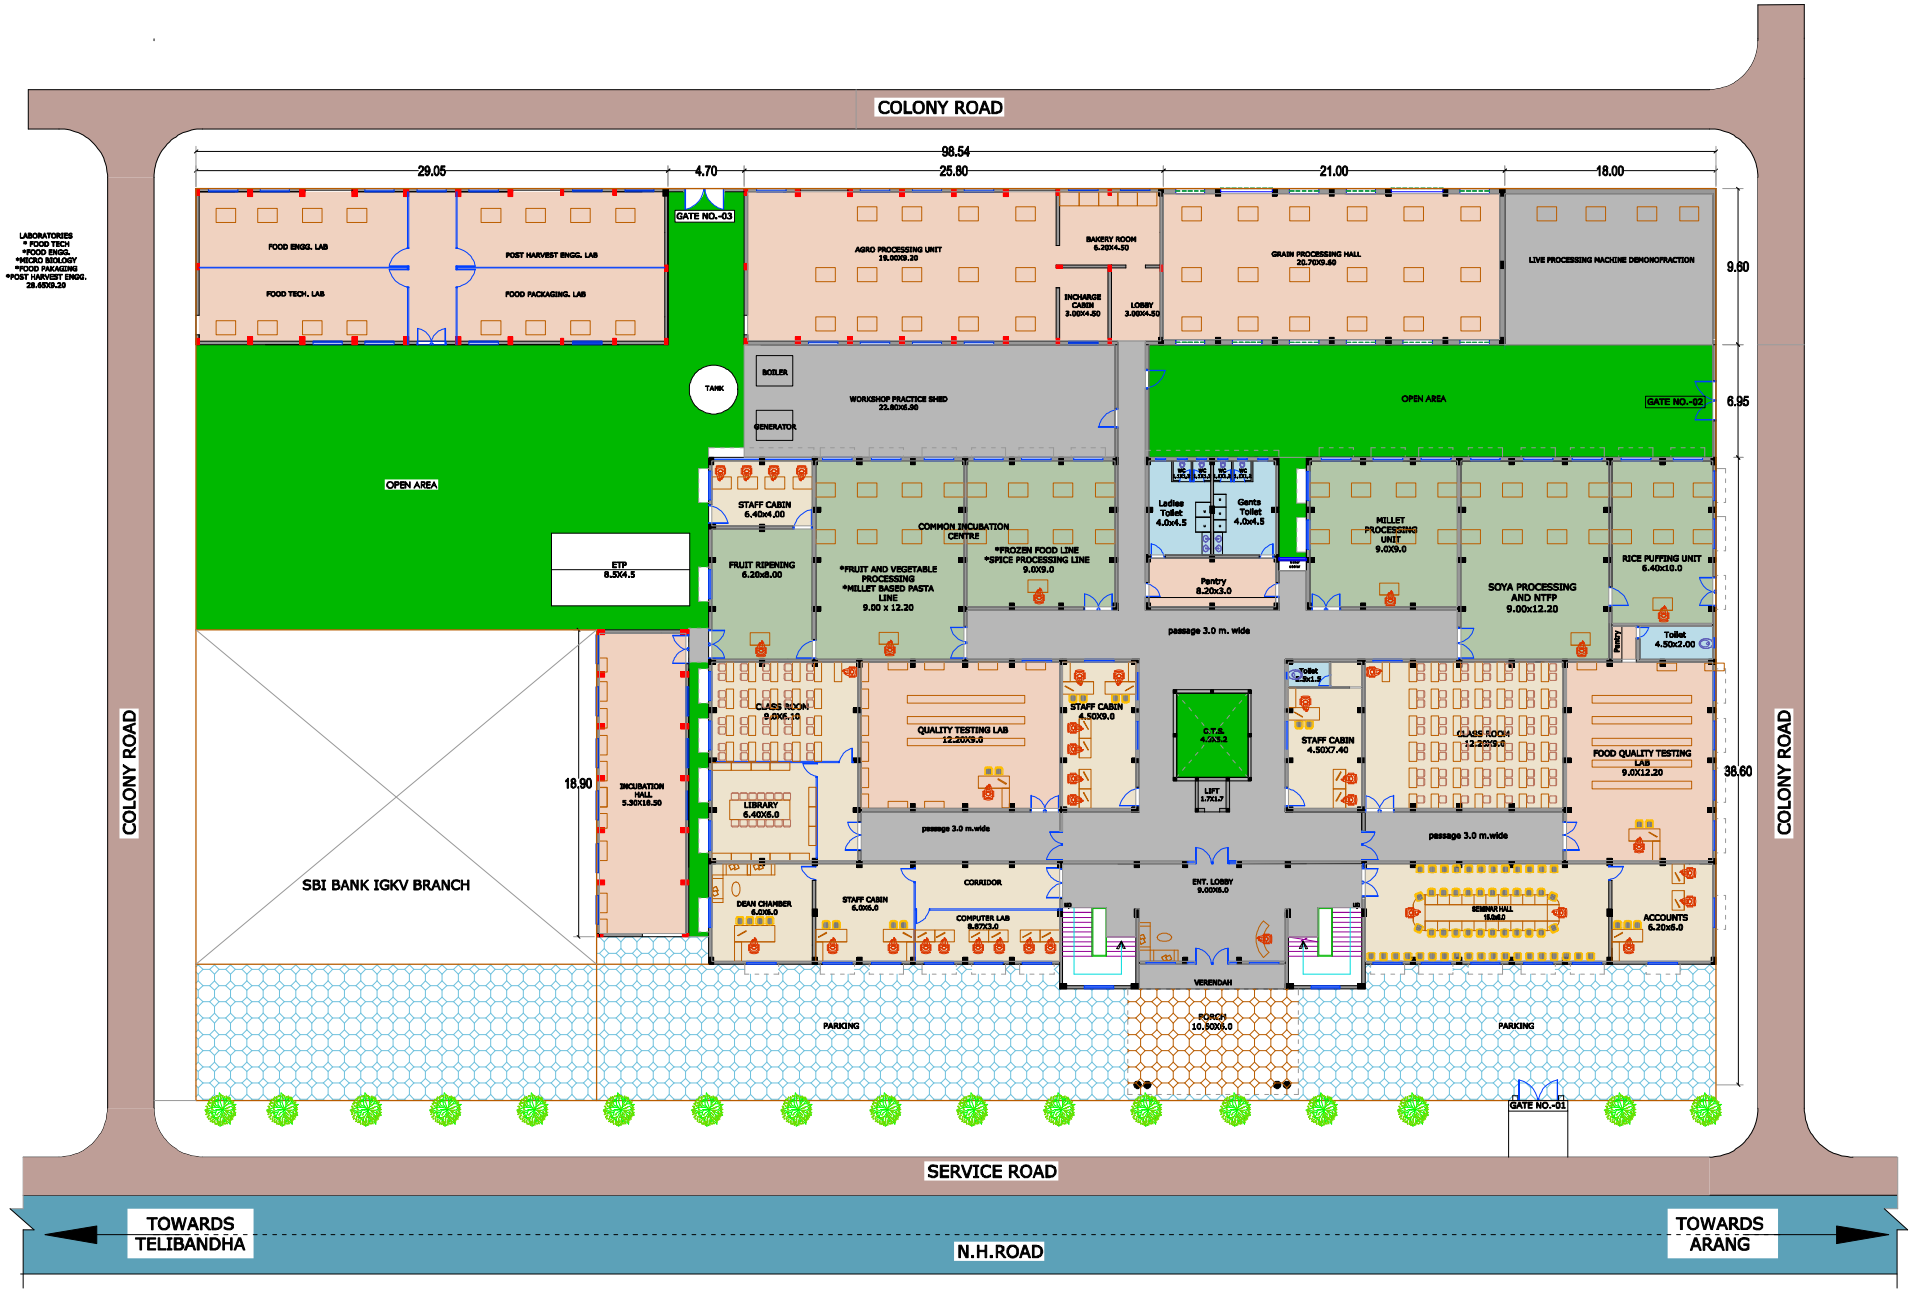

COLLEGE OF FOOD TECHNOLOGY BUILDING FOR I.G.K.V.-RAIPUR (C.G.)

ORIENTATION